Permit #F00159092-A

FilmL.A., Inc.
6255 W Sunset Blvd, 12th Floor
Hollywood, CA 90028
t: (213)977-8600 - f: (213)977-8601
www.filmla.com

Summary Information

Permit No: F00159092-A **Type of Permit:** FILMING **Release Date:** 12/07/2019

Production Company	FLIC PRODUCTIONS, LLC	**Producer**	Joshua Throne
Insured Company Name	FLIC PRODUCTIONS, LLC	**Director**	Guy Ritchie
Contact Phone No. 1	213-534-3800	**1st AD**	Mark Cotone
Contact Phone No. 2		**Production Manager**	n/a n/a
Fax		**FilmL.A. Coordinator**	Sarah Neubauer
Address	1901 AVENUE OF THE STARS FL 20 LOS ANGELES, California 90067	**Location Manager**	Stuart Neumann
		Primary Phone	Mobile - (323) 698-6899
Production Title	CASH TRUCK	Secondary Phone	
Type of Production	Feature	**Location Assistant**	n/a n/a
		Primary Phone	Mobile - (323) 698-6899
		Secondary Phone	

Fees

Notification Charge	$173.00	**Total Permit Fee**	$485.00
LA CITY LANE AND STREET CLOSURE FEE	$312.00	**Number of Locations**	1

NOT A PERMIT

FilmL.A., Inc.
6255 W Sunset Blvd, 12th Floor
Hollywood, CA 90028
t: (213)977-8600 - f: (213)977-8601
www.filmla.com

Summary Information — Location

Permit Number F00159092-A
Production Company FLIC PRODUCTIONS, LLC
Insured Company FLIC PRODUCTIONS, LLC
Production Title CASH TRUCK

Location Manager Stuart Neumann
Primary Phone Mobile - (323) 698-6899
Secondary Phone

Location Address East 1st Street., S Santa Fe Ave - S Mission Rd, Los Angeles , CA, 90033

Location Type Street

Film Dates 12/8/2019 - 12/8/2019 06:00 - 17:00 1 day

Open or Closed to the Public Open

Generic Conditions
THE CONSUMPTION OF ALCOHOLIC BEVERAGES AND THE USE OF DRUGS, INCLUDING MARIJUANA, ON LOCATION BY ANY CAST, CREW, OR INVITED GUESTS IS STRICTLY PROHIBITED.
*LAFD UFSO: Company must contact FilmL.A. for extension of the Uniformed Fire Safety Officers' hours. During normal business hours, UFSO must also inform the LAFD Film desk of the extension.
All vehicles must be parked on private property
FAA (UAS): Failure to adhere to any applicable limitations of UAS usage will result in immediate shutdown of UAS activity
FAA (UAS): UAS may not be operated directly over any person, unless authorized by FAA
FAA (UAS): UAS must be operated at an altitude of no more than 400' above ground level
FAA (UAS): UAS operations may not be conducted during night (1/2 hour prior to sunrise, 1/2 hour after sunset).
FAA (UAS): UAS Operator must conform with all FAA Regulations
FAA: Company must notify Air Operations for LAPD (213-485-2600) and LAFD (818-756-8635) at least 1/2 hour prior to activity.
FAA: LAPD Air Support Division has been notified by FILM LA of aerial activity
Must comply with attached conditions
Must Maintain 5' Clearance on Sidewalks/Walkways
Must maintain local/emergency access
No cast or crew parking on area streets
No interference with merchant activity.
No Parking in handicap spaces at anytime.
Notify LAPD Central Division (213) 486-6606 and comm. (213) 978-6552 1/2 hour prior to any gunfire, brandishing weapons, special effects or simulated emergency or criminal activity.
Number of uniformed officers listed on the permit is a minimum requirement. Permittee remains responsible for deploying a sufficient number of uniformed officers to provide traffic and crowd control to ensure the safety of the film crew and the public.

Please see attached documents
F00159092 Bixel and 1st st bridge questionaires.pdf
1st btwn Mission Santa Fe Alt WB lanes - cash truck.pdf
Arts District Guidelines Revised April 29 2009.pdf

Equipment on Location

Type	Quantity
10 Ton Truck	1
5 or 10 ton trucks	5
Cast/Crew vehicles	150
Catering Truck	1
Condors	1
Cranes	1
Cube Trucks	4
Generator	1

Personnel on Location

Type	Quantity
Cast	10
Crew	100
Extras	30
LA City UFSO assigned	1
Off-Duty/Retired LAPD Officer(s)	2

NOT A PERMIT

FilmL.A., Inc.
6255 W Sunset Blvd, 12th Floor
Hollywood, CA 90028
t: (213)977-8600 - f: (213)977-8601
www.filmla.com

Summary Information — Location

Permit Number F00159092-A
Production Company FLIC PRODUCTIONS, LLC
Insured Company FLIC PRODUCTIONS, LLC
Production Title CASH TRUCK

Location Manager Stuart Neumann
Primary Phone Mobile - (323) 698-6899
Secondary Phone

Honey Wagons	1
Motor Homes	1
Picture vehicles	5
Portable restrooms	1
Scissor Lifts	1
Semi Trucks	2
Stakebed Trucks	5
Trailers	14
Vans	4

Filming Activities Aerial Photography with remote control aircraft. (UAS); Brandishing weapons (not in public view); Camera on sticks; Driving shots with the flow of traffic; Equipment on sidewalk & street; Equipment on sidewalk only.; Intermittent pedestrian control; Intermittent traffic control - 2 minutes standard; Actors wearing holstered prop guns;

Jurisdiction **Political:** Los Angeles City - Council District 14 **Police:** Los Angeles Police Department **Fire:** Los Angeles City

Approvals

LOS ANGELES CITY POLICE DEPARTMENT	Richard Priest
FILML.A. CLOSURES	Adrian Fayad
LOS ANGELES CITY DEPARTMENT OF PUBLIC WORKS	LaMeisha Candler

Coordinator Note 2ND UFSO REQUIRED FOR THE FOLLOWING FILM DATES/LOCATIONS.
12/8; 0600-1700 HOURS.
UFSO TO START WITH PRODUCTION AT 1201 W 5TH ST AND FOLLOW PRODUCTION TO BEAUDRY ST LOCATION AND EAST 1ST BRIDGE.

Coordinator Note RIDER A - RELEASES LOCATION.

Coordinator Note UFSO SCHEDULED ON PERMIT F00158624-A. TO FOLLOW PRODUCTION FROM BEAUDRY AVE LOCATION FOR DRONE WORK.

Parking

Base Camp Location Type : Other Location	450 S Bixel St, Los Angeles, CA, 90026	**Crew Parking** Location Type : Other Location	450 S Bixel St, Los Angeles, CA, 90026

Lane / Full Closure ALTERNATING N/S & S/S CURB LANES OF WEST BOUND E. 1ST STREET., S SANTA FE AVE - S MISSION RD

Approximate Footage 601 - 900

Date(s) 12/8/2019 to 12/8/2019 **Time(s)** 06:00 to 17:00

NOT A PERMIT

Permit #F00159092-A

UAS QUESTIONNAIRE

FilmLA Permit #:

(FOR MORE THAN 2 LOCATIONS, PLEASE LIST ADDITIONAL LOCATIONS, DATES, AND TIMES ON A SEPARATE PIECE OF PAPER)

Film Date: 12/8/19 Production Title: CASH TRUCK

Production Company: FLIC PRODUCTIONS, LLC Applicant Name:

Location Address: 450 S Bixel Los Angeles CA 90017 Hours of UAS Activity: 0700-1700

Location Address #2: 1st Street Bridge Los Angeles, CA 90033 Hours of UAS Activity: 0700-1700

UAS Company Name: Aerial Mob

UAS ON LOCATION INFORMATION

ANY RESTRICTED AREAS OR TEMPORARY FLIGHT RESTRICTIONS? ☐ YES ☐ NO

UAS Make & Model: Free Fly Alta 8 UAS "N" # or registration #: FA3ENHHCX4

UAS Make & Model: UAS "N" # or registration #:

Class of Airspace that activity will occur in: ☐ B ☐ C ☐ D ☐ E ☒ G

REMINDER: IF YOU ARE FLYING IN CLASS B, C, D, OR E AIRSPACE, ATC AUTHORIZATION IS REQUIRED FOR ALL UAS ACTIVITY.

UAS OPERATING AUTHORITY: ☐ 14 CFR PART 107 ☐ TITLE 49 (STUDENTS ONLY)

PART 107 REQUIREMENTS

Name of Remote Pilot: Chris Schuster Certificate #: 3910898

Remote Pilot Phone #: 951.892.4992 Visual Observer: ☒ YES ☐ NO

PLEASE PROVIDE THE FOLLOWING:

- Copy of Remote Pilot's Certificate
- Copy of UAS Registration Certificate for each UAS listed above
- Description of Planned Operations
- Current Knowledge Test, if Airman Certificate is more than 2 years old

TITLE 49 REQUIREMENTS (STUDENTS ONLY)

Applies to **students enrolled at an accredited educational institution**, operating under "Hobbyist" rules. **May not be used for any commercial filming.**

Name of Operator: Operator's Phone #:

Name of School:

PLEASE PROVIDE THE FOLLOWING:

- Copy of UAS Registration
- Detailed description of proposed UAS activities
- Name of community-based organization's safety guidelines under which you will be operating
- Required insurance
- Certification letter from school (on school stationary)

WAIVERS

If you are requesting any of the following activity, please check all that apply and furnish proof of waiver from the FAA upon submission of this document to FilmLA. **Please note, students may not apply for FAA waivers under Title 49.**

☐ Flight over non-participants (§107.39) ☐ Flight altitude restrictions (§107.51) ☐ Night Flight (§107.29)

☐ Operating from a moving vehicle (§107.25) ☐ Operating multiple small UAS' (§107.35)

FilmLA USE Only

PART 107 CERTIFICATE

☐ INSURANCE ☐ WAIVERS

☐ DOCS ATTACHED TO PERMIT ☐ DESCRIPTION OF OPS.

☐ REMOTE PILOT CERTIFICATE ☐ ATC COORDINATOR NOTE

☐ UAS REGISTRATION CERTIFICATE(S)

TITLE 49 REQUIREMENTS

☐ UAS REGISTRATION ☐ INSURANCE

☐ DESC. UAS ACTIVITIES ☐ SCHOOL LETTER

☐ COMMUNITY GUIDELINES

☐ _____ I ASSERT THAT ALL INFORMATION ON THIS FORM IS ACCURATE.

(APPLICANT)

UPDATED: 3/11/2019

NOT A PERMIT

AERIAL MOB LLC / VORTEX AERIAL LLC
PLAN OF ACTIVITIES

1. Name of production.

1207 MGM- Cash Truck

2. Dates and times for all flights.

12/8/19 0600-1700

3. Name and phone number of the person responsible for the production.

Stan Szewczyk (213) 534-3800

4. Name and phone number of the person responsible for the sUAS.

Chris Schuster 951.892.4992 Aerial MOB representative

5. Make, model and serial number and/or registration number of all sUAS to be used.

Freefly Alta 8 - FA3ENHHCX4

6. Name and certificate number of all pilots to be utilized in the production event. **Chris Schuster 3910898**

7. A statement that the waiver holder has obtained written/witnessed oral permission from

We have a film permit/location agreement for filming the properties described 8.

Signature of waiver holder or representative. Aerial MOB LLC

9. A general outline, or summary of proposed production flight activities.

We will be making various flights through the day 5-10 minutes at a time with 5 to 60 minute breaks between flights. most operations will be less that 100' in altitude but we will do a couple big tall shots up at 400' AGL. We are operating under part 107 and will not fly over the general public.

NOT A PERMIT

10. Maps or diagrams of the proposed operation, relative to a specific production location.

See attached map for the proposed operating area.

ADDITIONAL COMMENTS

The production will be located on a controlled, closed-set environment. There will be no un-authorized personnel or general public allowed within the immediate vicinity of the production.

NOT A PERMIT

Locations

12/8/19

1st Street Bridge
Los Angeles, CA
90017 &

All verified class g airspace

Please find on the following pages a general outline of the plan of events, maps, or diagrams of the specific filming location. If you have any questions I can be reached at 818.915.6182

1st Street Bridge
and
4th Street Bridge
Downtown LA

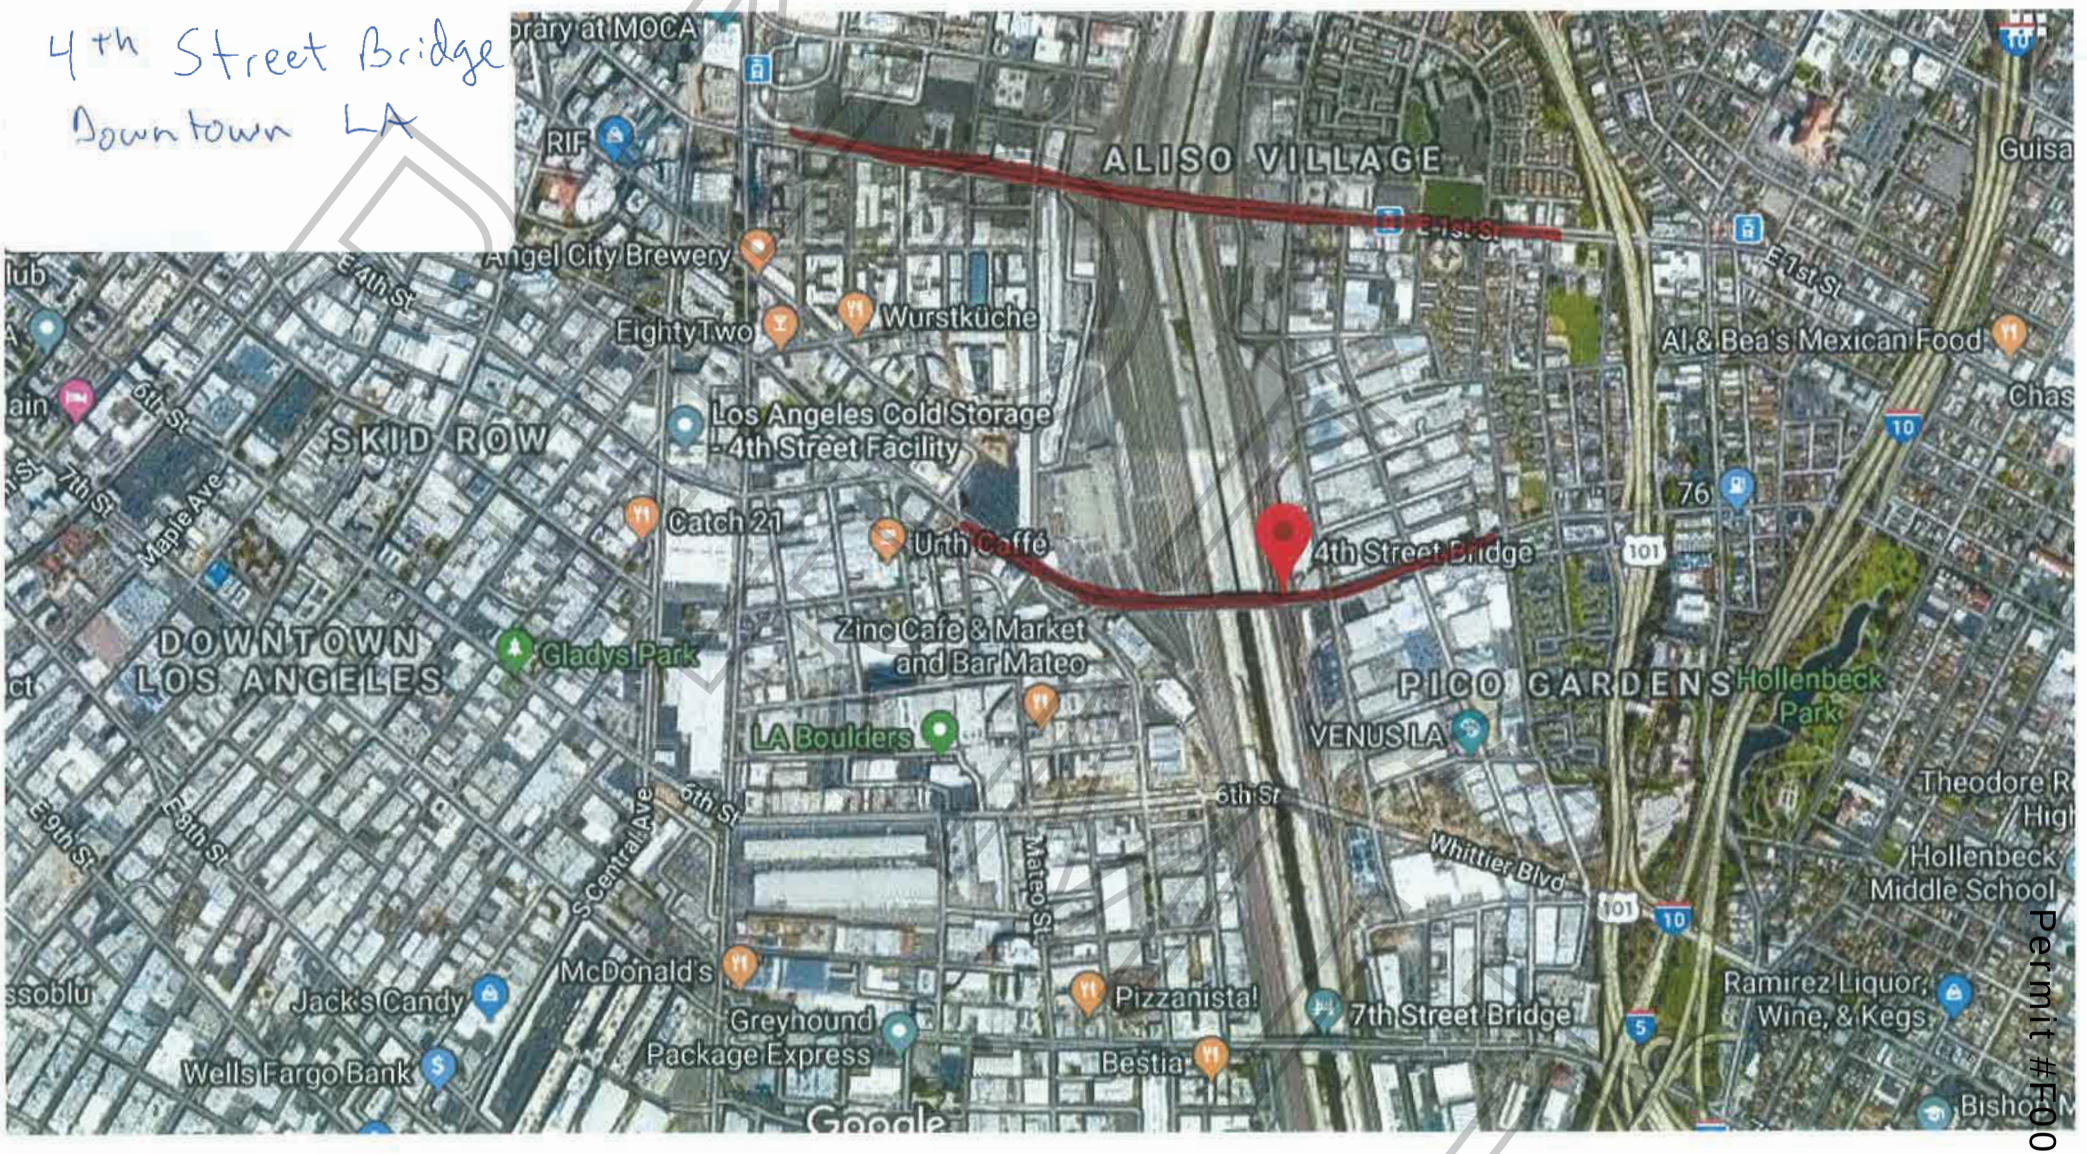

Permit #F00159092-A

Small UAS Certificate of Registration

Name: Aerial MOB llc

Manufacturer: Freefly

Model: Alta 8

Serial Number: 477383 Certificate

Number: FA3ENHHCX4

Issued: 09/18/2018 **Expires:** 09/18/2021

For U.S. citizens, permanent residents, and certain non-citizen U.S. corporations, this document constitutes a Certificate of Registration. For all others, this document represents a recognition of ownership.

For all holders, for all operations other than as a model aircraft under sec. 336 of Pub. L. 112-95, additional safety authority from FAA and economic authority from DOT may be required.

This Small UAS Certificate of Registration is not an authorization to conduct flight operations with an unmanned aircraft. Operations must be conducted in accordance with the applicable FAA requirements. The operator of the aircraft is responsible for knowing and understanding what those requirements are. For more information on flying for non-model purposes, please visit the FAA website at www.faa.gov/uas

Federal Aviation Administration

NOT A PERMIT

Permit #F00159092-A

U.S. DEPARTMENT OF TRANSPORTATION
Federal Aviation Administration
Airman Knowledge Test Report

NAME: Schuster, Christopher Joseph
APPLICANT ID: 10031962 **EXAM ID:** 50100620185938835
EXAM: Unmanned Aircraft - Recurrent (UGR)
EXAM DATE: 10/06/2018 **EXAM SITE:** LAS91404
SCORE: 88% **GRADE:** PASS **TAKE:** 1

Learning statement codes listed below represent incorrectly answered questions. Learning statement codes and their associated statements can be found at **www.faa.gov/training_testing/testing/media/LearningStatementReferenceGuide.pdf**.

Reference material associated with the learning statement codes can be found in the appropriate knowledge test guide at **www.faa.gov/training_testing/testing/test_guides**.

A single code may represent more than one incorrect response.
PLT064 PLT141 PLT208 PLT393 PLT530

(emboss)

EXPIRATION DATE: 10/31/2020

DO NOT LOSE THIS REPORT

AUTHORIZED INSTRUCTOR'S STATEMENT: (if applicable)
On_____(date) I gave the above named applicant _____ hours of additional instruction, covering each subject area shown to be deficient, and consider the applicant competent to pass the test.

Name _____ Initial _____ Cert. No. _____ Type _____
(*print clearly*)

Signature _____

FRAUDULENT ALTERATION OF THIS FORM BY ANY PERSON IS A BASIS FOR SUSPENSION OR REVOCATION OF ANY CERTIFICATES OR RATINGS HELD BY THAT PERSON.

ISSUED BY: PSI Services LLC
FEDERAL AVIATION ADMINISTRATION

THIS INFORMATION IS PROTECTED BY THE PRIVACY ACT. FOR OFFICIAL USE ONLY.

NOT A PERMIT

I UNITED STATES OF AMERICA XI
DEPARTMENT OF TRANSPORTATION • FEDERAL AVIATION ADMINISTRATION
IV NAME
CHRISTOPHER JOSEPH SCHUSTER
V ADDRESS 1930 OAKRIDGE DR
CORONA CA 92882-2306
VI NATIONALITY USA
IVa D.O.B. 3 OCT 1962
SEX HEIGHT WEIGHT HAIR EYES
M 68 184 RED HAZEL
IX HAS BEEN FOUND TO BE PROPERLY QUALIFIED TO EXERCISE THE PRIVILEGES OF
II REMOTE PILOT
III CERTIFICATE NUMBER 3910898
X DATE OF ISSUE 6 SEP 2016
XIV
VIII ADMINISTRATOR
U
A
S

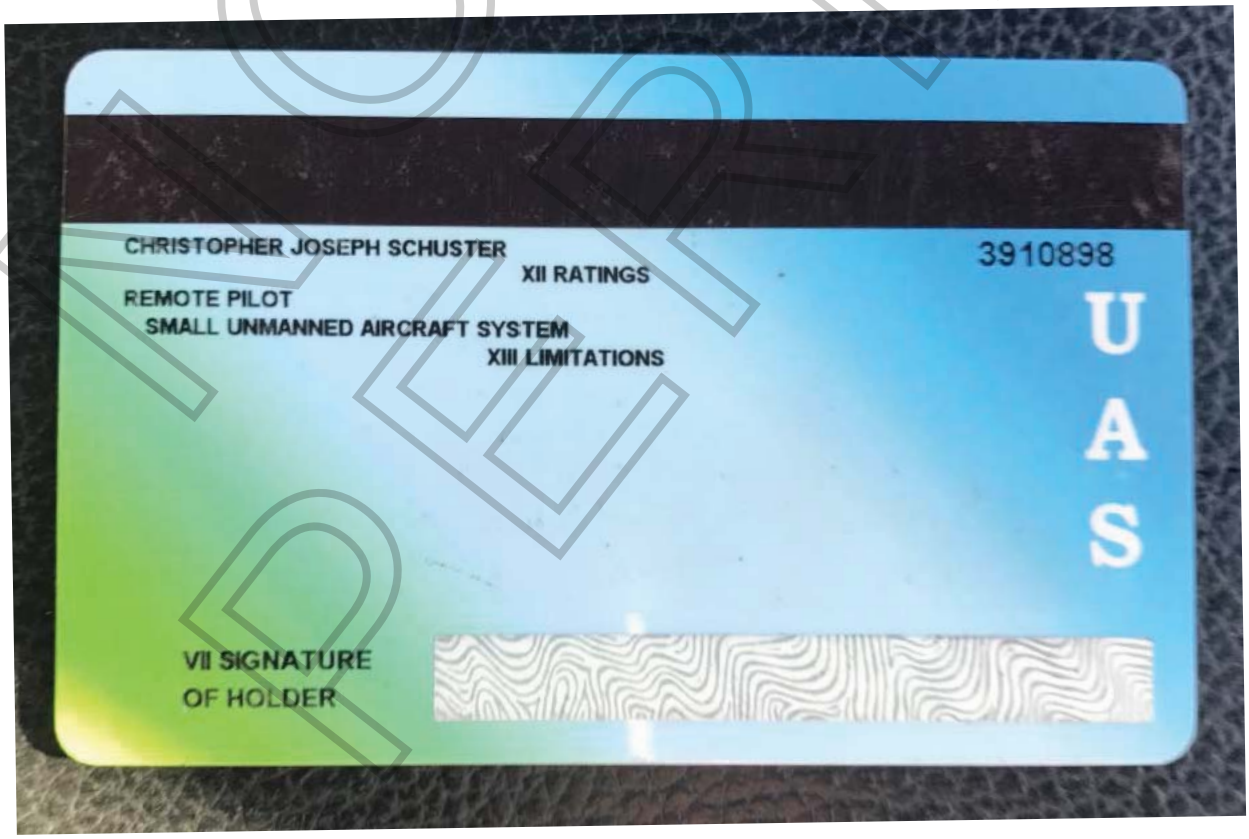
CHRISTOPHER JOSEPH SCHUSTER
3910898
XII RATINGS
REMOTE PILOT
SMALL UNMANNED AIRCRAFT SYSTEM
XIII LIMITATIONS
VII SIGNATURE
OF HOLDER
U
A
S

SPECIMEN

Permit #E0015902-A

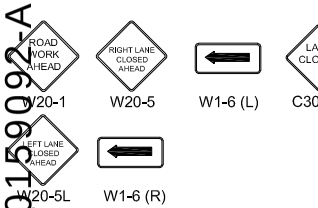

Ⓢ TRAFFIC SIGNAL

TRAFFIC CONE

TYPE I W/ SIGN

FLASHING ARROW SIGN (FAS)

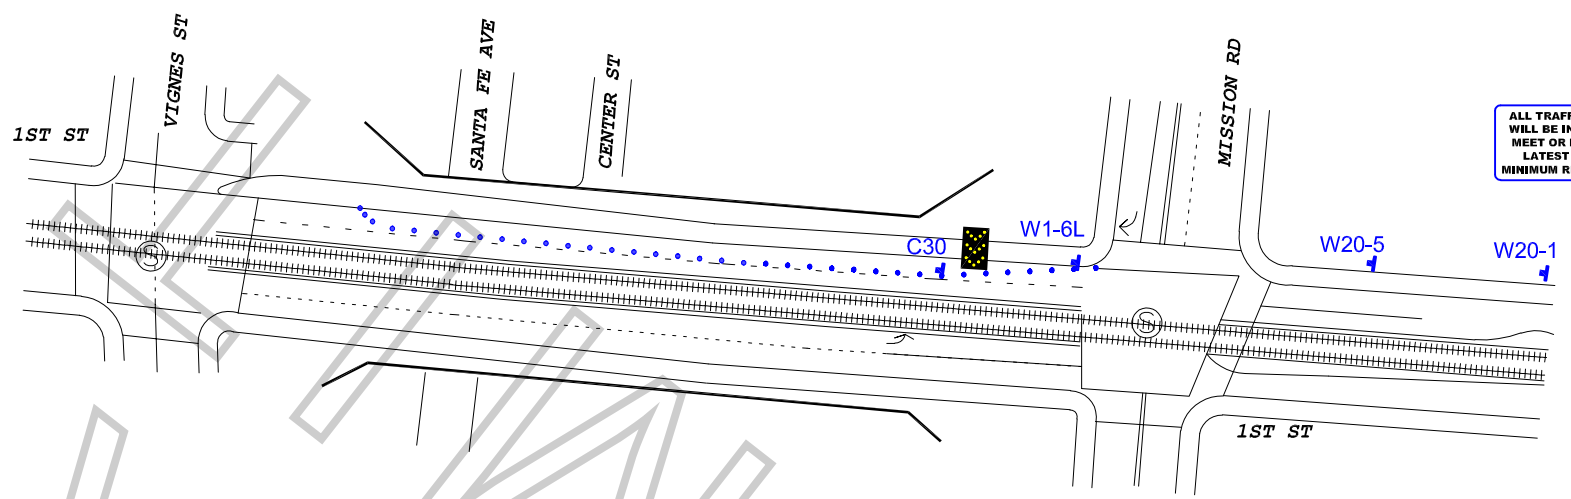

ALL TRAFFIC CONTROL WILL BE INSTALLED TO MEET OR EXCEED THE LATEST CA-MUTCD MINIMUM REQUIREMENTS

ALTERNATING:

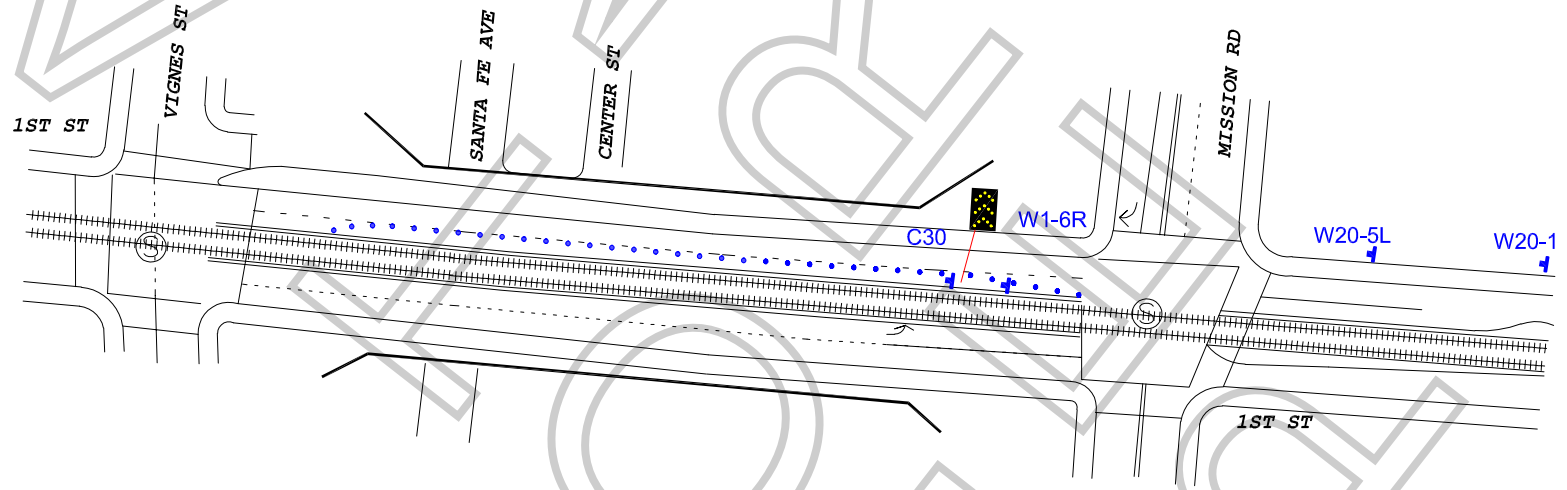

WORK ZONE

WORK ZONE TRAFFIC CONTROL PLAN
GENERAL NOTES

DATE/TIME: 12-08-19 FROM 06:00 HOURS TO 17:00 HOURS.

1. ALL SIGNING, STRIPING, AND TRAFFIC CONTROL DEVICES SHALL CONFORM TO THE (CURRENT) STATE OF CALIFORNIA DEPARTMENT OF TRANSPORTATION (CALTRANS) STANDARD PLANS AND STANDARD SPECIFICATIONS, CALIFORNIA MUTCD, AND ANY ADDENDUMS THERETO, AND AS SHOWN ON THESE PLANS, SYMBOLS AND ABBREVIATIONS USED ARE SHOWN ON CALTRANS STANDARD PLANS.
2. THERE WILL BE NO INTERFERENCE WITH TRAFFIC SIGNALS OR CROSSWALKS.
3. CONES WILL BE 28" MINIMUM HEIGHT AND HAVE REFLECTORIZED SLEEVES FOR NIGHT WORK.
4. POLICE WILL DIRECT TRAFFIC IF NECESSARY.

TCP FOR:	"CASH TRUCK"
LOCATION:	ALTERNATING W/B LANES - 1ST ST BRIDGE FROM MISSION RD TO SANTA FE LOS ANGELES, CALIFORNIA
CONTACT:	STUART NEUMANN PH# 323.698.6899
	JCL TRAFFIC SERVICES (213) 622-9775 C31-CA Lic # 805357
DATE / REVISIONS	
DRAFTER:	EDGAR J. SOTO
SCALE:	N.T.S.
FILM LA:	SARAH NEUBAUER

SPECIAL FILMING CONDITIONS
THE ARTS DISTRICT

The Special Film Conditions described below will be included in the terms and conditions of permits issued for filming in this area and are in addition to the standard terms and conditions applicable to filming permits generally. While these Special Filming Conditions will be included as terms if a permit for filming in this are is issued, they are not intended to, and do not, establish the criteria or standards for determining whether or not a particular permit(s) will be issued for this area. The decision whether or not a particular permit(s) will be issued is vested in the discretion of the appropriate City or County department or their designees (including FilmL.A.), to be exercised consistent with public health, safety and general welfare, and applicable land-use ordinances.

This is a mixed-use area that includes manufacturing facilities, warehouses, artists/artisans and residents. These Special Conditions apply to the area roughly between 1st Street and 7th Street and between Alameda Avenue and the LA River. Within the past ten years, this area has experienced an influx of permanent residents into what was predominantly a light to heavy manufacturing zone for over 75 years.

The motion picture industry has amicably co-existed with the businesses and residents of this area for decades and desires to continue to do so. These Conditions are designed to promote cooperation between film companies, local businesses and residents so that each group can effectively utilize this diverse area. Violation of any of the conditions as outlined below may result in permit revocation or other administrative action.

- Affected residents/merchants and businesses must be notified at least two days in advance of the first day of filming or the first day of any substantial set preparation for productions that:
  - Request parking restrictions on the following public streets: Traction Avenue, East 2nd Street (except Alameda Street to Garey Street), East 3rd Street, Vignes Street, Molino Street (Palmetto Street to 4th Street only)
  - Request a street closure
  - Involve any special effects, gunfire, audible playback, helicopter activity, or other disruptive activities
  - FilmL.A. or the production company shall consult a designated community representative when an applicant requests a permit with less than two days notice under the above circumstances
- Posting on more than one side of Traction Avenue, East 2nd Street (except Alameda to Garey), East 3rd Street (except Vignes to Santa Fe), Vignes Street, Molino from 4th Street to Palmetto, Hewitt from Palmetto to 4th Street, 4t Street from Colyton to Molino requires a notification to a designated person in the building where alternate parking is not provided. Posting on both sides of the above streets is allowed without signatures on Sundays.
- When "No Parking" signs are posted on both sides of Hewitt between 4th Street and Traction Avenue, Art Share (213-687-4278) and Bedlam (213-909-1512) must be notified.
- Posting for equipment and/or picture, other than the streets listed above, will be reviewed on a street by street basis and may not exceed 450 linear feet. Additional posting may be granted if there is a majority of support from affected residents/businesses/merchants, and indicated on the permit. After filming is completed, companies are requested, as a courtesy (only LADOT is to touch the posting signs), to turn all "No Parking" signs around so that they face the opposite direction.

NOT A PERMIT

- Companies must provide adequate detour and directional signage when street closures are in place, conforming as much as possible to current LADOT standards and practices. Detour routes must accommodate large, semi and tractor trailer trucks.

- The Arts District is home to many art gallery openings and live, local theater. When the following locations are directly impacted, notification is required if in conflict with a scheduled event at the Downtown Playhouse (929 E. 2nd Street 213-626-6909) and Art Share LA (801 E. 4th Place 213-687-4278).

- Productions filming near residential buildings after midnight or before 6:00am are required to notify designated representatives of the proposed activity. Contact information for building representatives will be made available on request from the community filming liaison (Jonathan Jerald 213-814-7164).

- Crew with walkie-talkies must wear headsets when filming after 12:00 am and before 6:00 am.

- Changeable Message Signs (CMS) will be required on the day(s) of filming activity that requires a full closure on the 1st, 4th and 6th Street Bridges. CalTrans/LADOT approved notification signs are sufficient and must be in place in advance of filming activity and must include the dates and times of closures.

- Cast/Crew are not permitted to park on the area streets. Off-street parking must be provided for personal vehicles.

- Generators are to be placed as far away from residential buildings as possible. Placement will be considered on a case-by-case basis.

- Production companies are required to completely remove all trash, food, cardboard boxes, etc. from the general vicinity at the end of each filming day. Production companies will be held responsible for the actions of the catering companies they employ to provide food for the cast and crew.

- Food should not be given directly to the homeless persons in the area. Production companies wishing to help the homeless should do so though one of the service providers in the downtown area.

- FilmL.A will monitor frequency and look for ways to mitigate the impacts of filming prior to placing a location off limits.

- Unless a signature survey is completed, the west side of Mateo Street between 4th Place and Palmetto Street must be kept clear of equipment, vehicles, condors and lights. This area, however, may be used for camera placement between the hours of 7:00 am and 10:00 pm only.

- When filming take place after 10:00 pm or before 7:00 am, generators are to be placed as far as possible away from residential buildings and lights are to be screened to avoid disturbing nearby residents.

- The Molino Loft buildings (500 and 530 Molino Street) and Marc Free should be notified (310-871-2652) for filming activity or parking restrictions along 4th Place between Molino and Mateo [the curve].

NOT A PERMIT

- Due to the mixed use nature of the neighborhood, productions wishing to utilize space along the west side of Santa Fe Ave. between 2nd and 3rd Streets and the north side of 3rd Street from Santa Fe Avenue to west 100 feet must obtain a signature from Valerie Mitchell or designated representative (213-687-3987).

- Frequent filming in the area of Vignes and 2nd Streets along with the high demand for parking in the area requires that posted "No Parking" on Vignes Street between 1st Street and 2nd Street shall be limited to no more than 200 feet, unless alternate parking or notification are provided to a designated representative from the building.

- The area near 3rd and Traction Avenue is home to many small businesses that have greatly helped to develop the area. In order to be sensitive to these businesses it is necessary for production companies to obtain signatures from the following businesses when there are filming activities or parking on the 700 block of 3rd Street between Traction Avenue and Hewitt Street: Zip Fusion- Jason Ha (744 E. 3rd Street, 213-680-3770); Lakich Studio-Lily Lakich (704 Traction Avenue, 213-620-8641); Ay Carrumba (714 Traction Avenue, 213-620-0274); Wurstkuche Sausage Grill- Joseph Petruzulli (800 E 3rd St, 213-667-4444); Blue Dahlia (738 E 3rd St, 213 613-0621)

- Outdoor food preparation using charcoal or gas grills must be at least 100 feet away from any residential building.

NOT A PERMIT